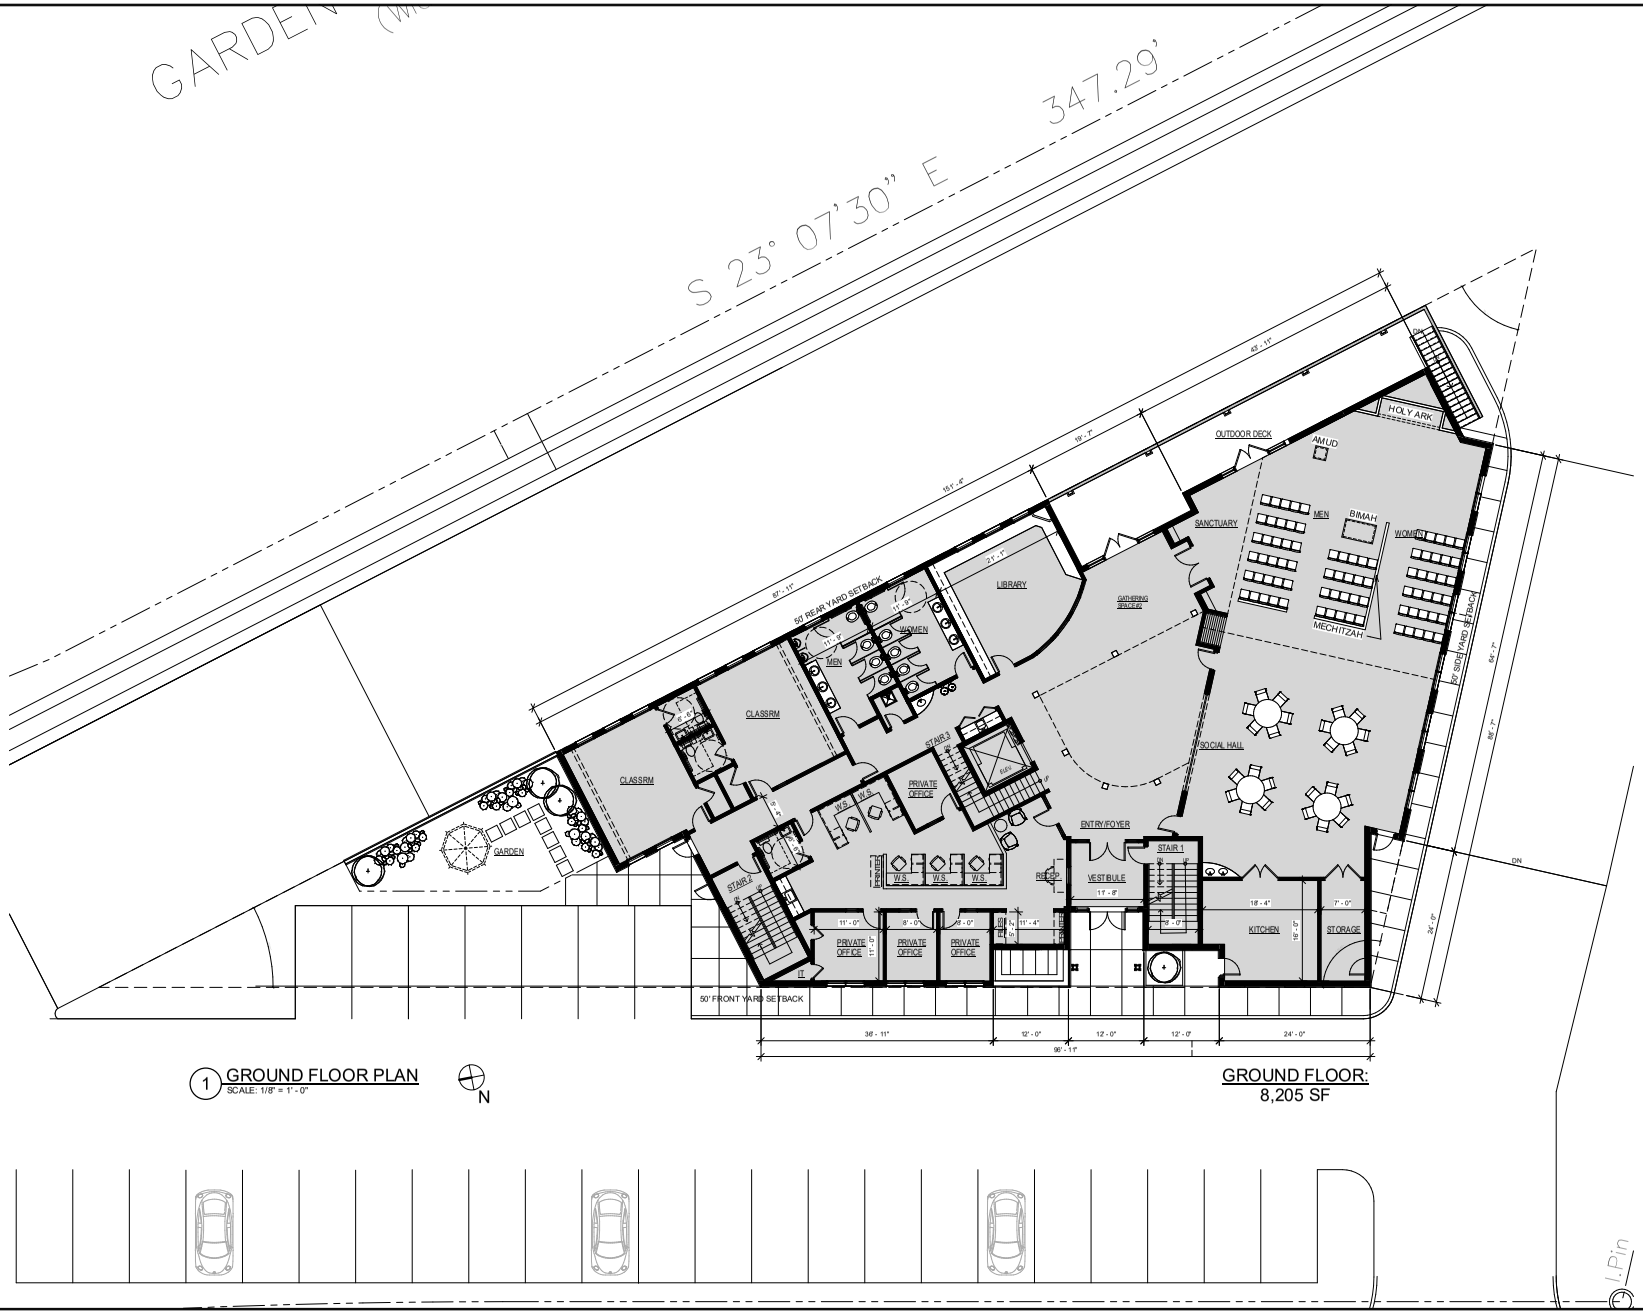

1 GROUND FLOOR PLAN
SCALE: 1/8" = 1' - 0"

N

GROUND FLOOR:
8,205 SF

PROPOSED NEW BUILDING
100 OVERLOOK ROAD
WOODCLIFF LAKE, NJ 07677

DRAWING: A-2

11/08/19

JarmelKizel
ARCHITECTS AND ENGINEERS INC.
42 OKNER PARKWAY
LIVINGSTON, NEW JERSEY 07039
TEL: 973-994-9669
FAX: 973-994-4069
www.jarmelkizel.com

Architecture
Engineering
Interior Design
Implementation Services