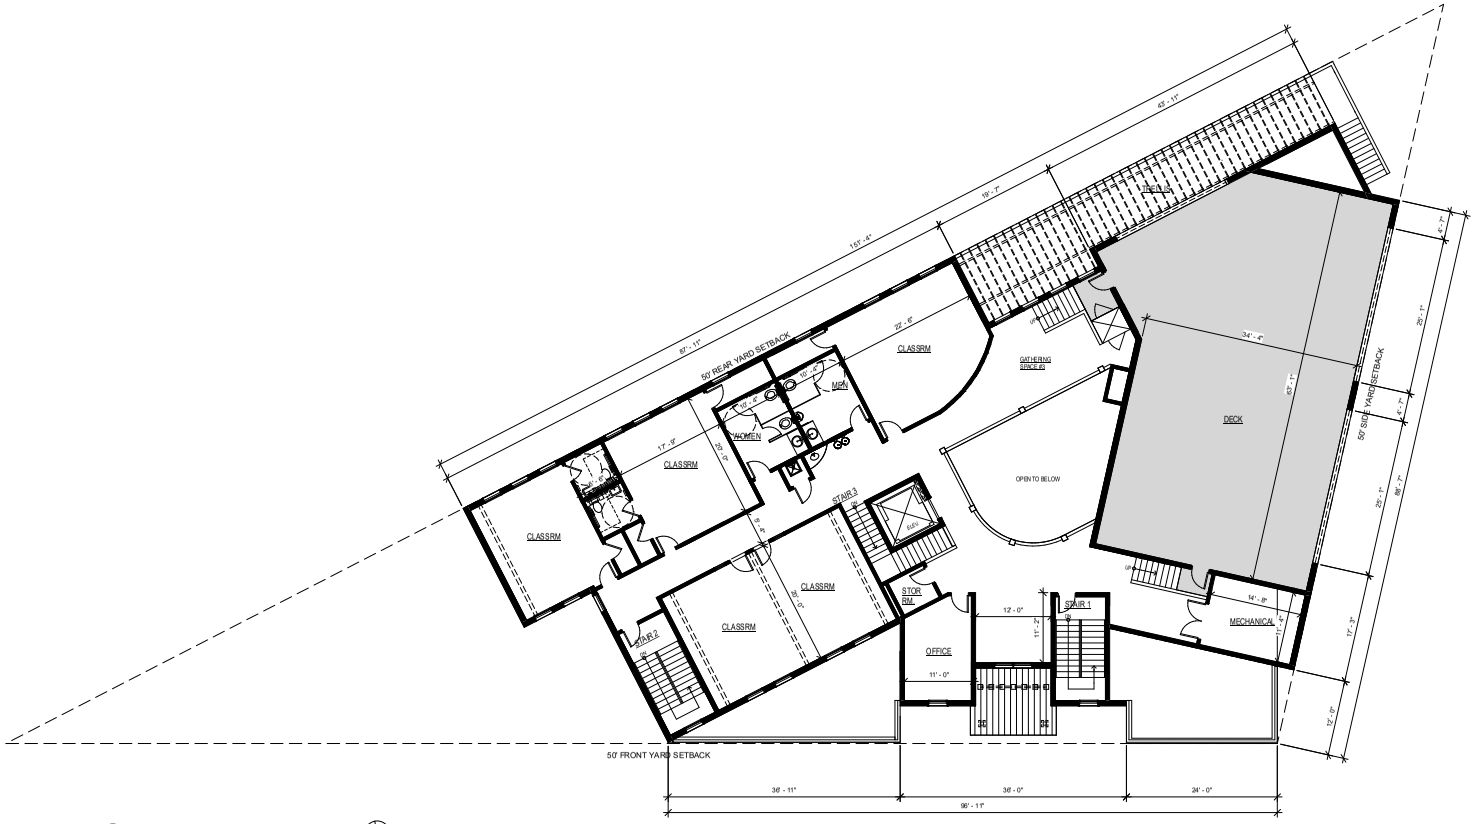

1 SECOND FLOOR PLAN
SCALE: 1/8" = 1' - 0"

N

SECOND FLOOR:
6,985 SF

11/08/19

PROPOSED NEW BUILDING
100 OVERLOOK ROAD
WOODCLIFF LAKE, NJ 07677

JarmelKizel
ARCHITECTS AND ENGINEERS INC.
42 OKNER PARKWAY
LIVINGSTON, NEW JERSEY 07039
TEL: 973-994-9669
FAX: 973-994-4069
www.jarmelkizel.com

Architecture
Engineering
Interior Design
Implementation Services

DRAWING: A-3